BBC Engineering Information Service

ENGINEERING INFORMATION DEPT. BBC BROADCASTING HOUSE LONDON W1 01-580 4468 EX. 2921

GD Information Sheet 1916(6) May 1968

BBC RADIO 2
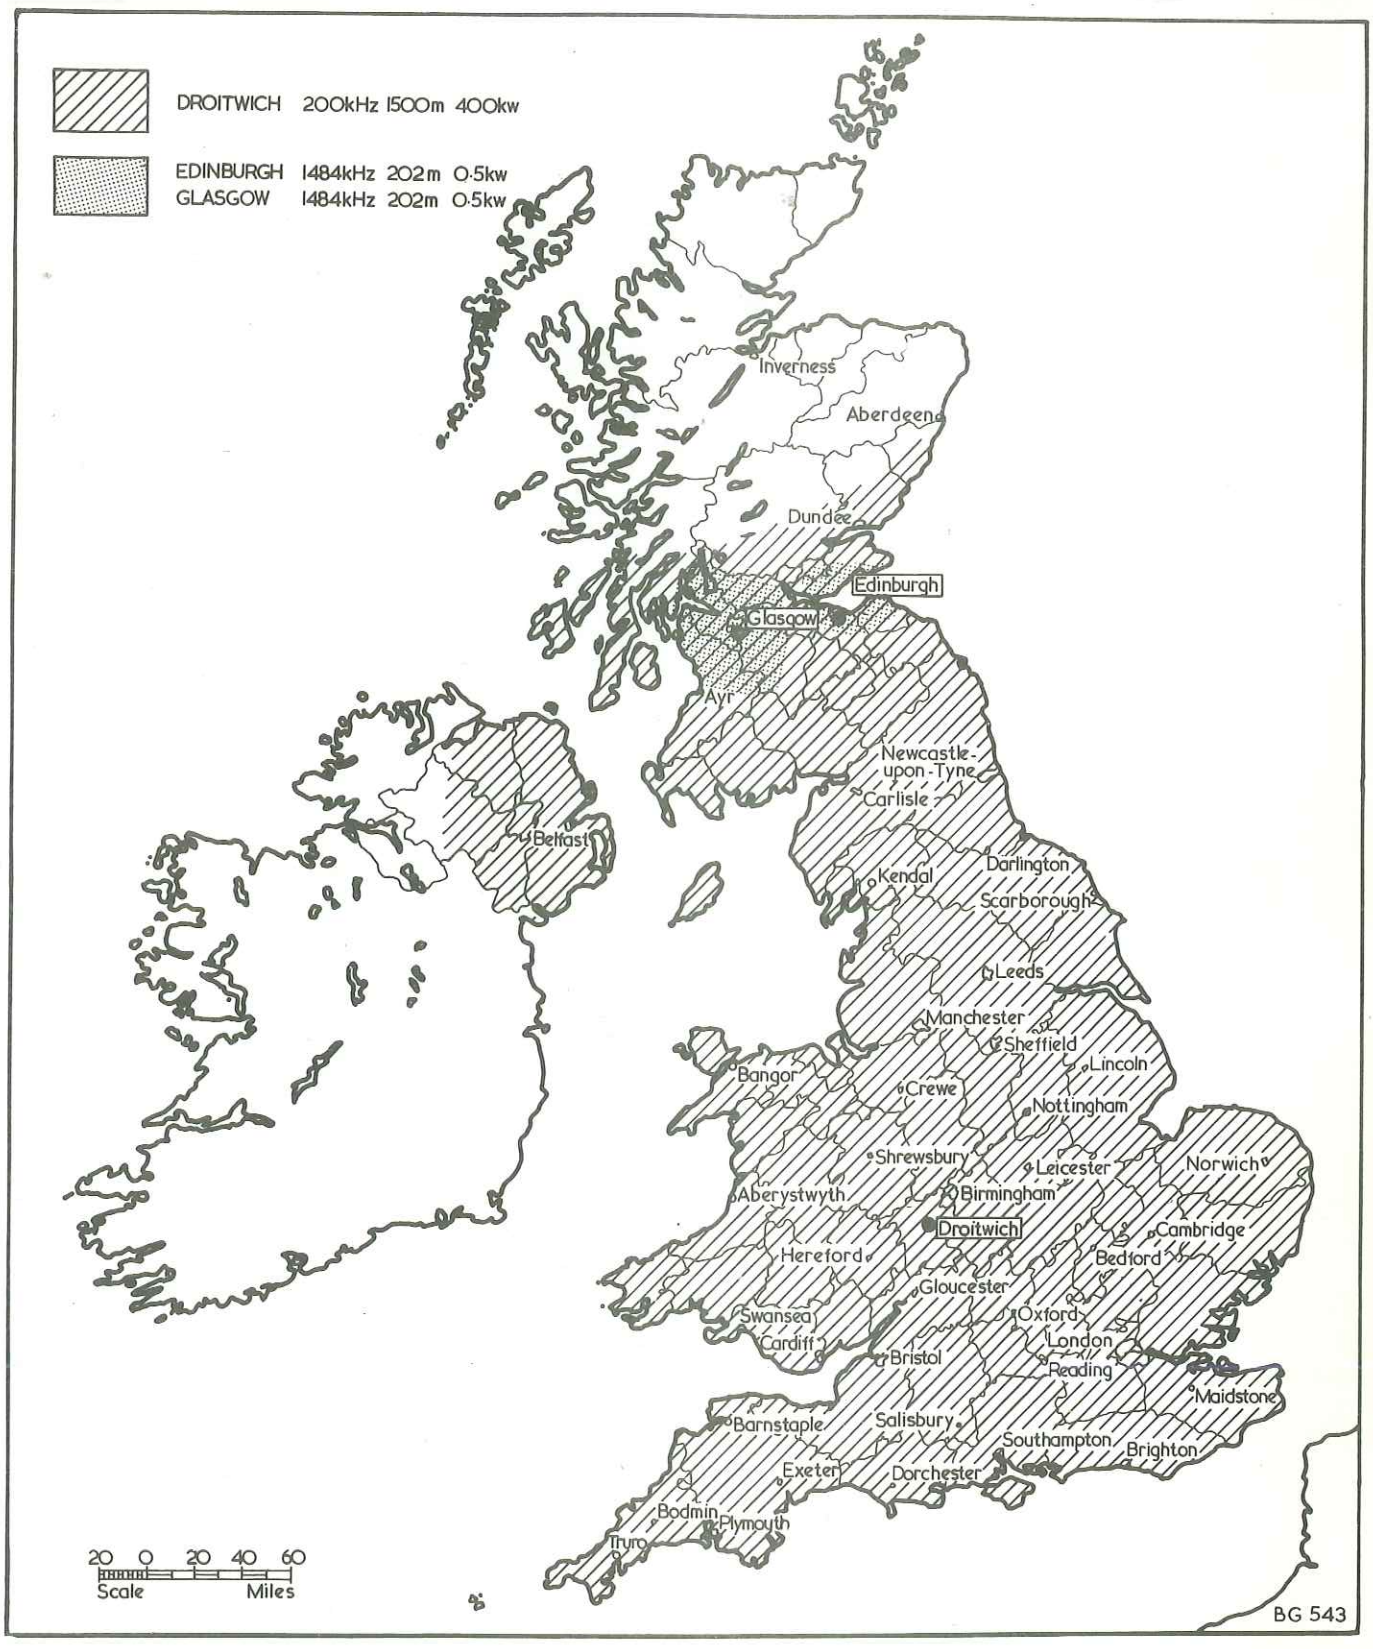
LF AND MF COVERAGE